CAVCON

CAVCON MAJOR POST - MP300

CAVCON INTERMEDIATE POST - IP300

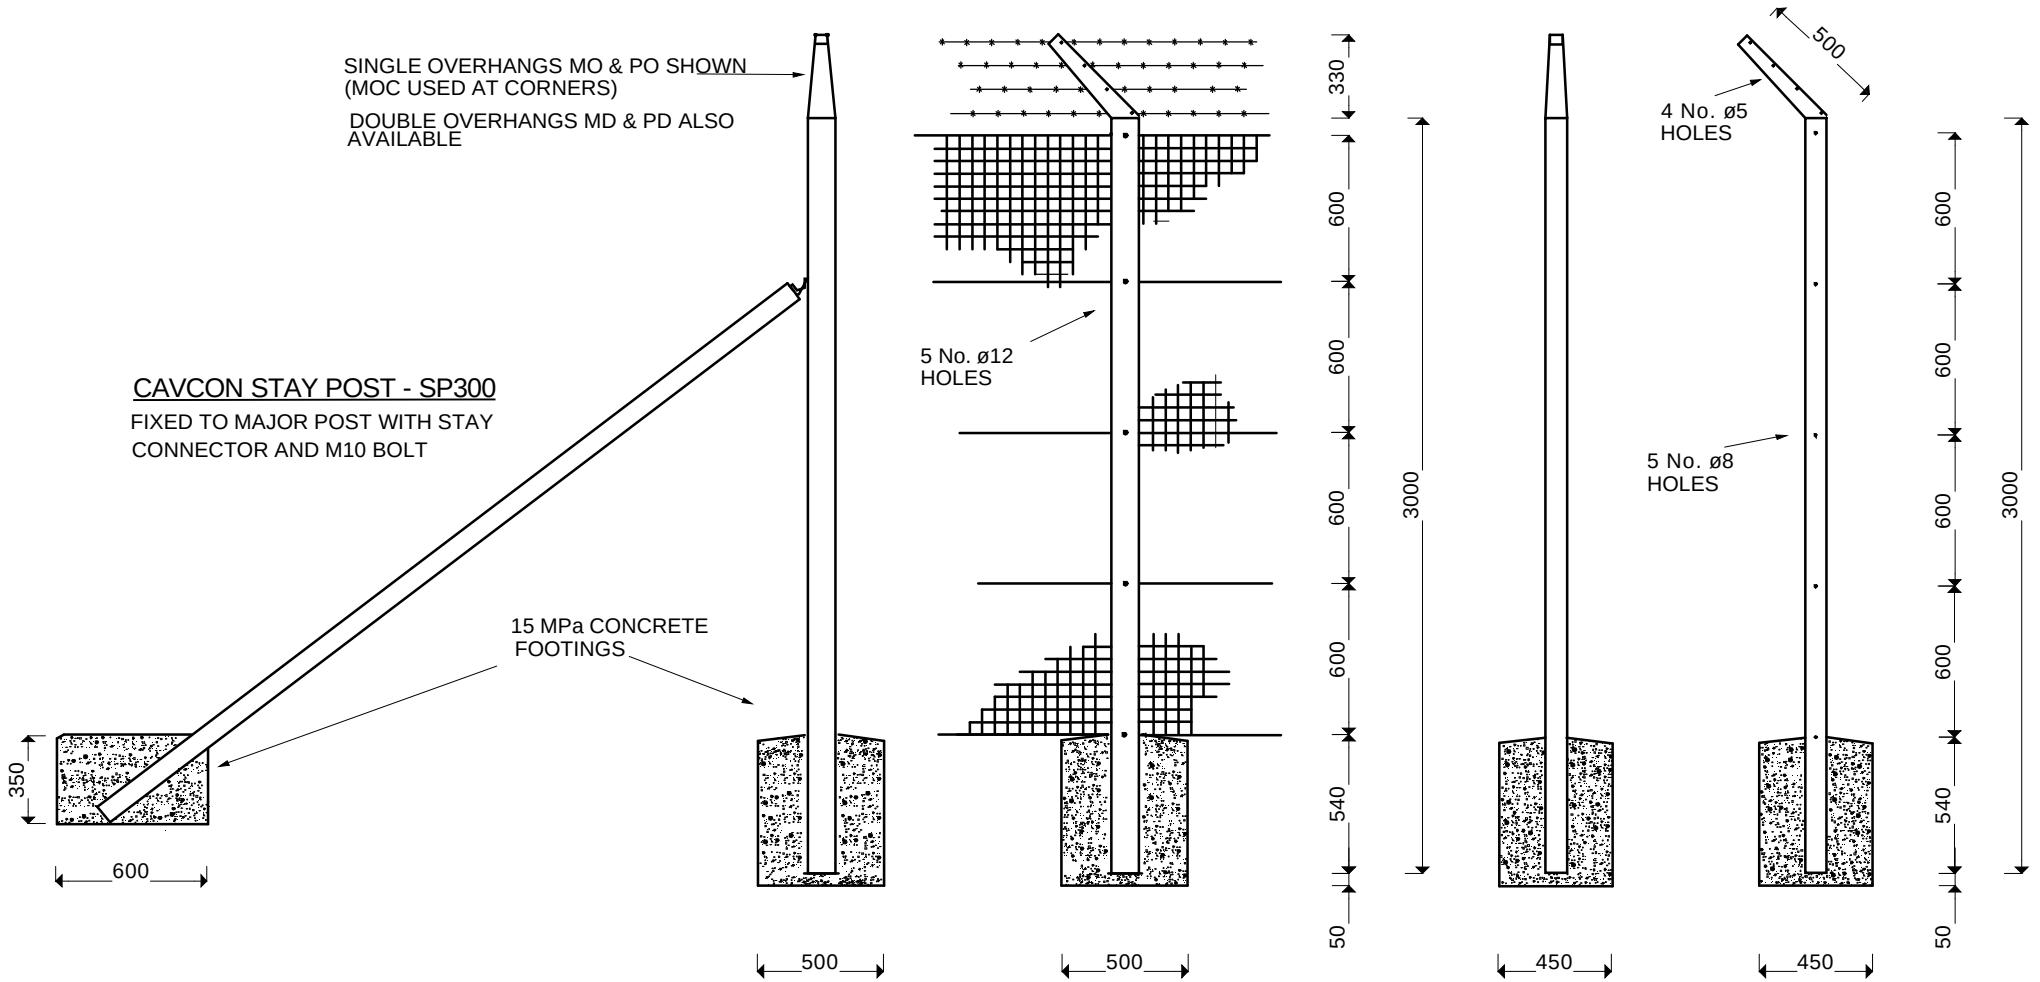

ALL FOOTING SIZES DEPENDENT ON GROUND CONDITIONS

NOTE: ALL EXPOSED STEEL PARTS GALVANISED

GENERAL DETAILS OF CAVCON 2.4m HIGH SECURITY FENCE