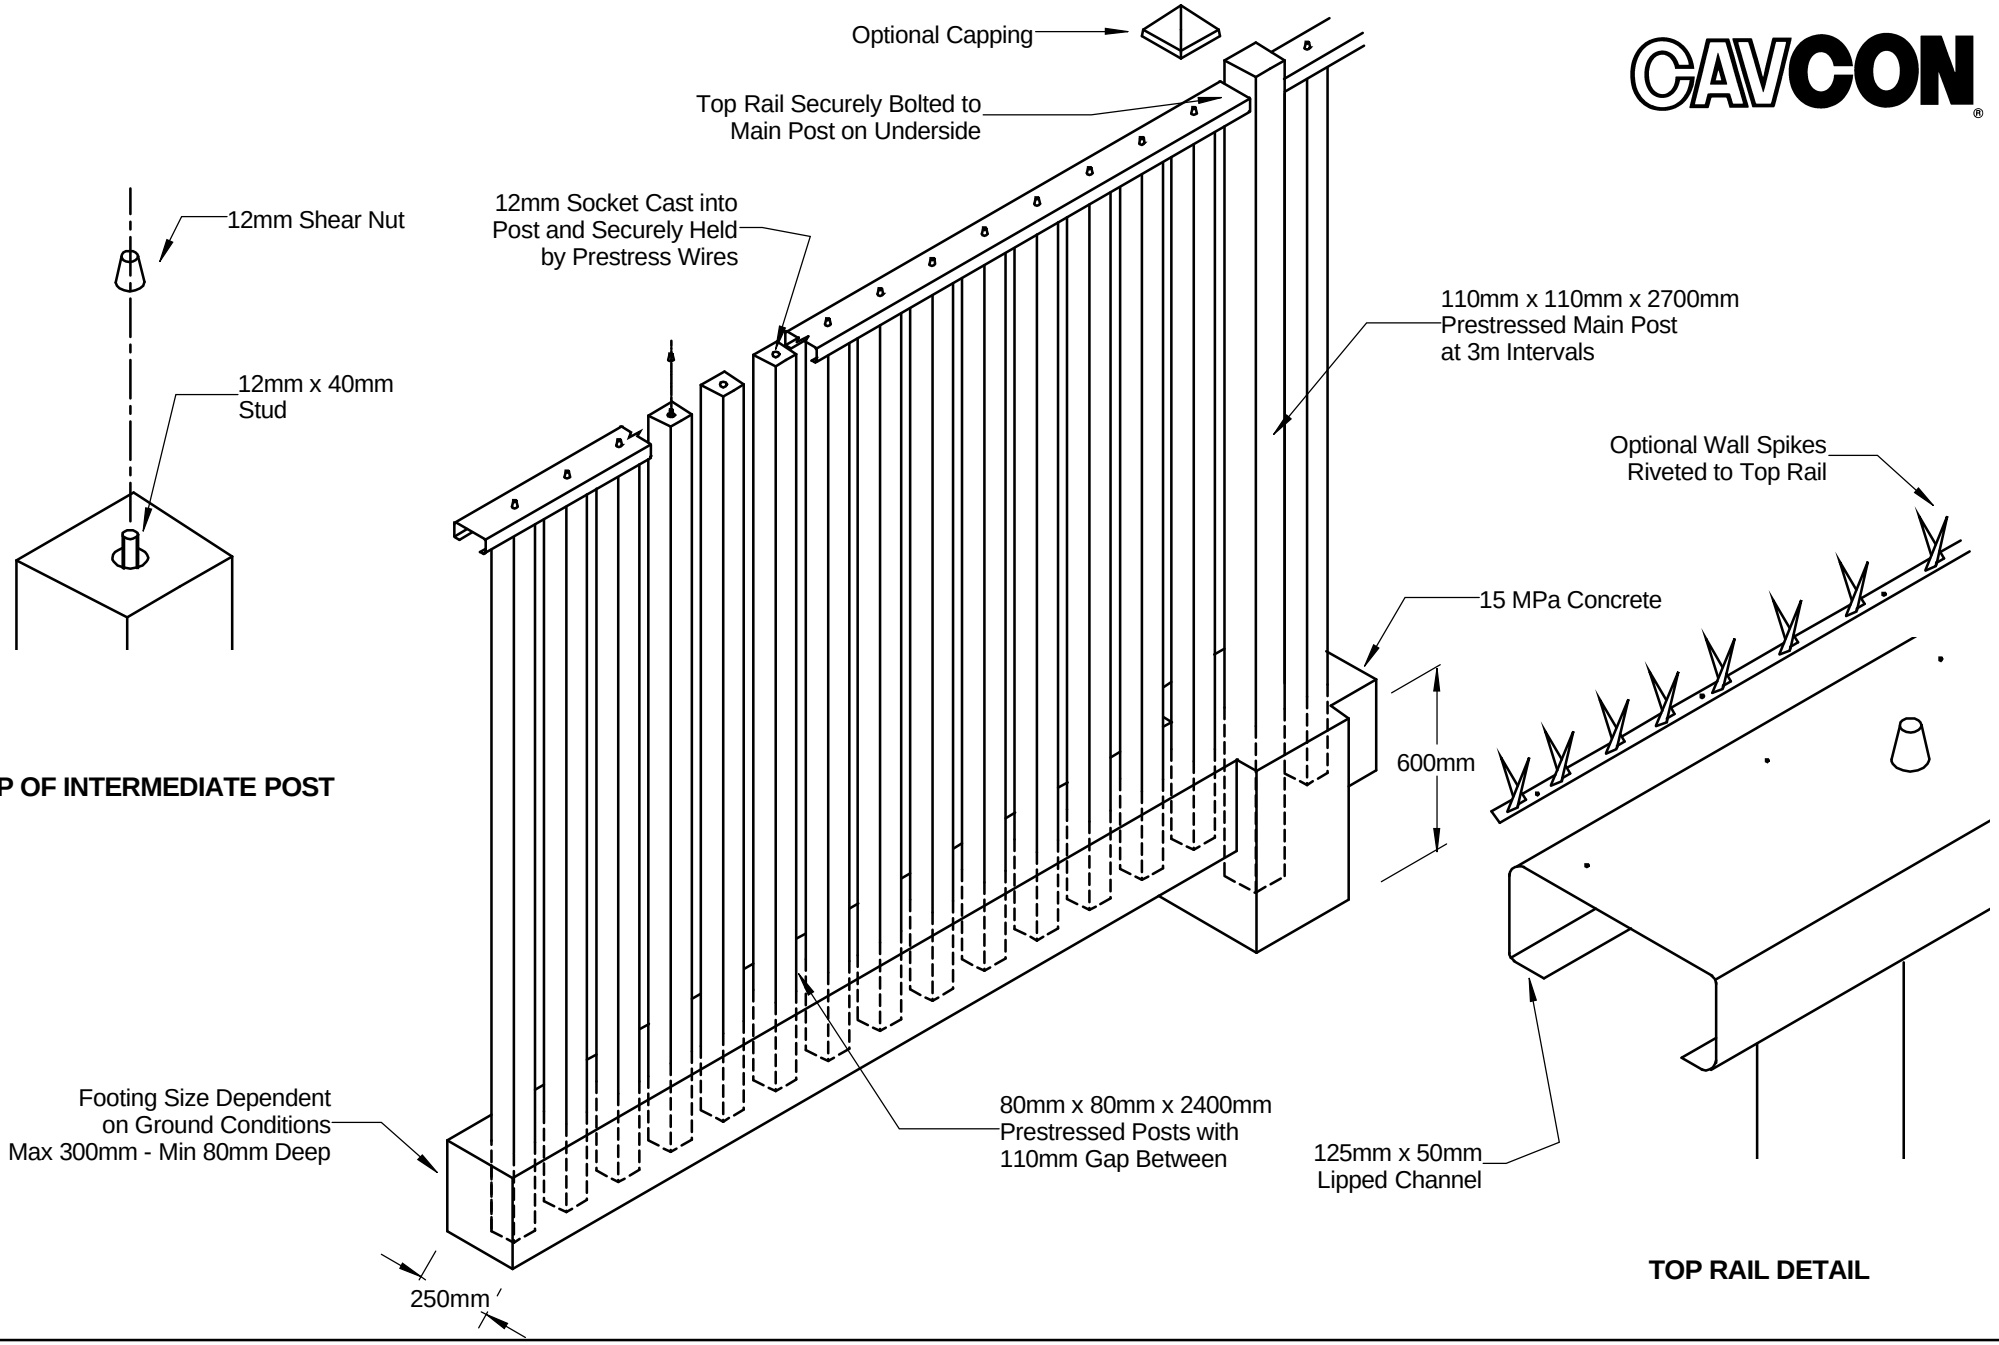

PRESTRESSED PALISADE FENCE - 2,1 M HIGH